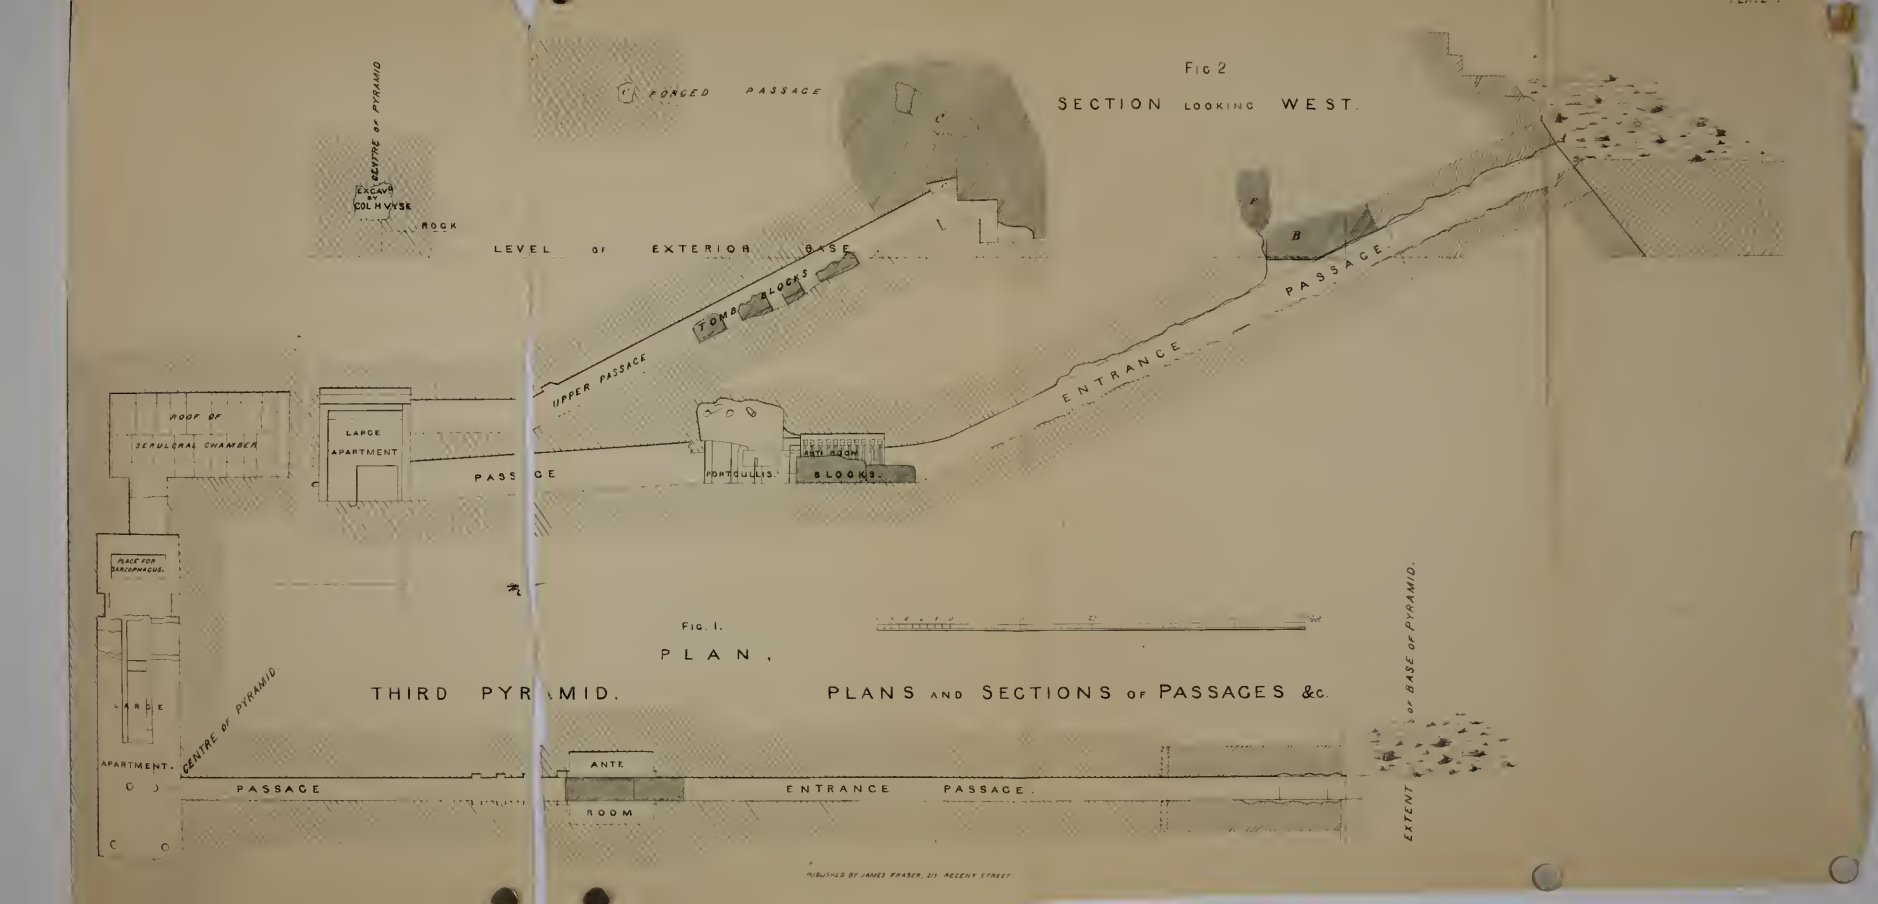


Fig 2

SECTION LOOKING WEST

Fig. 1.

PLAN,

THIRD PYRAMID.

PLANS AND SECTIONS OF PASSAGES &c.

PUBLISHED BY JAMES FRASER, 215 REGENT STREET